
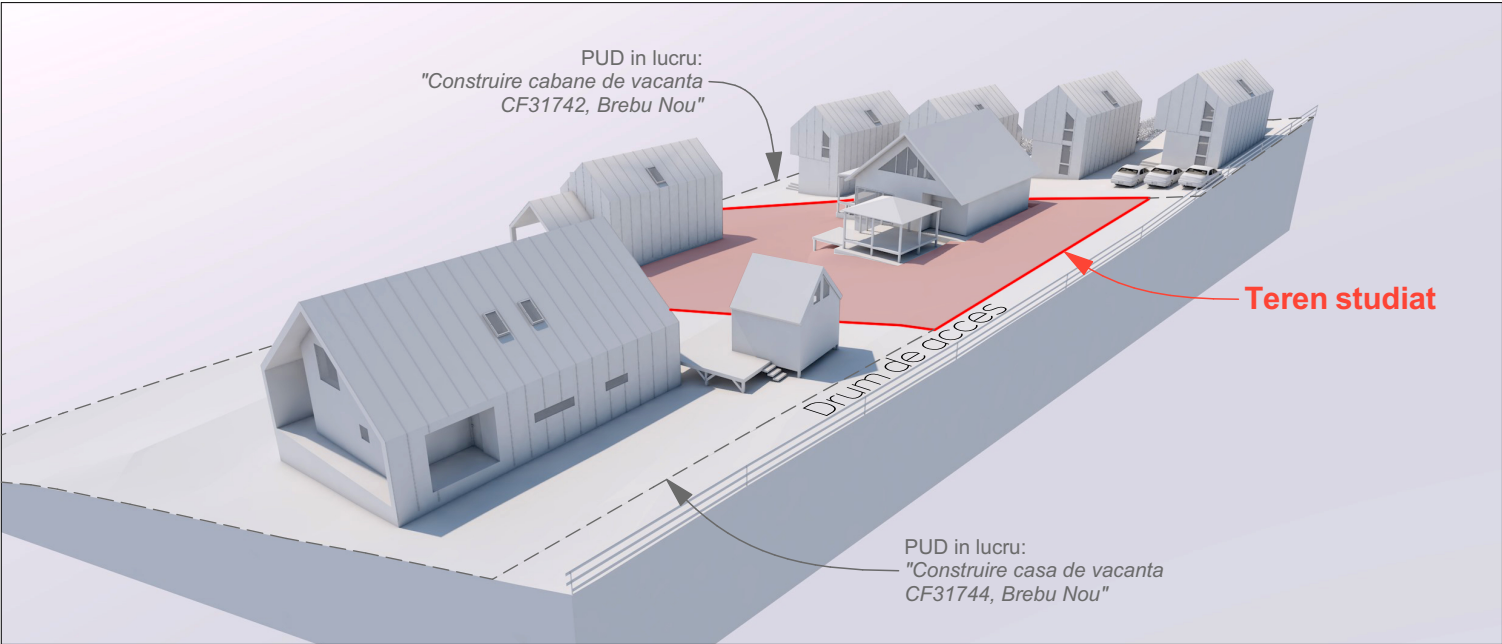
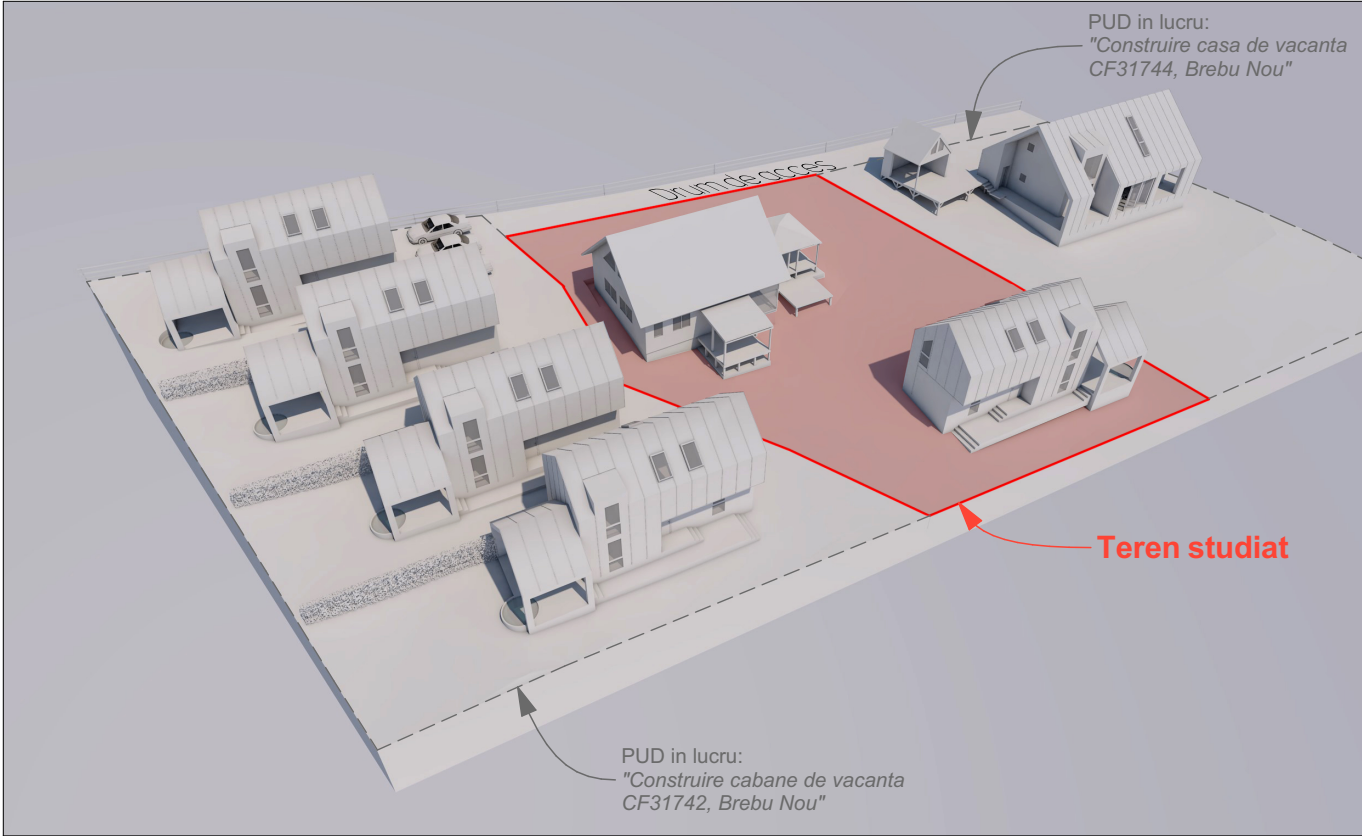
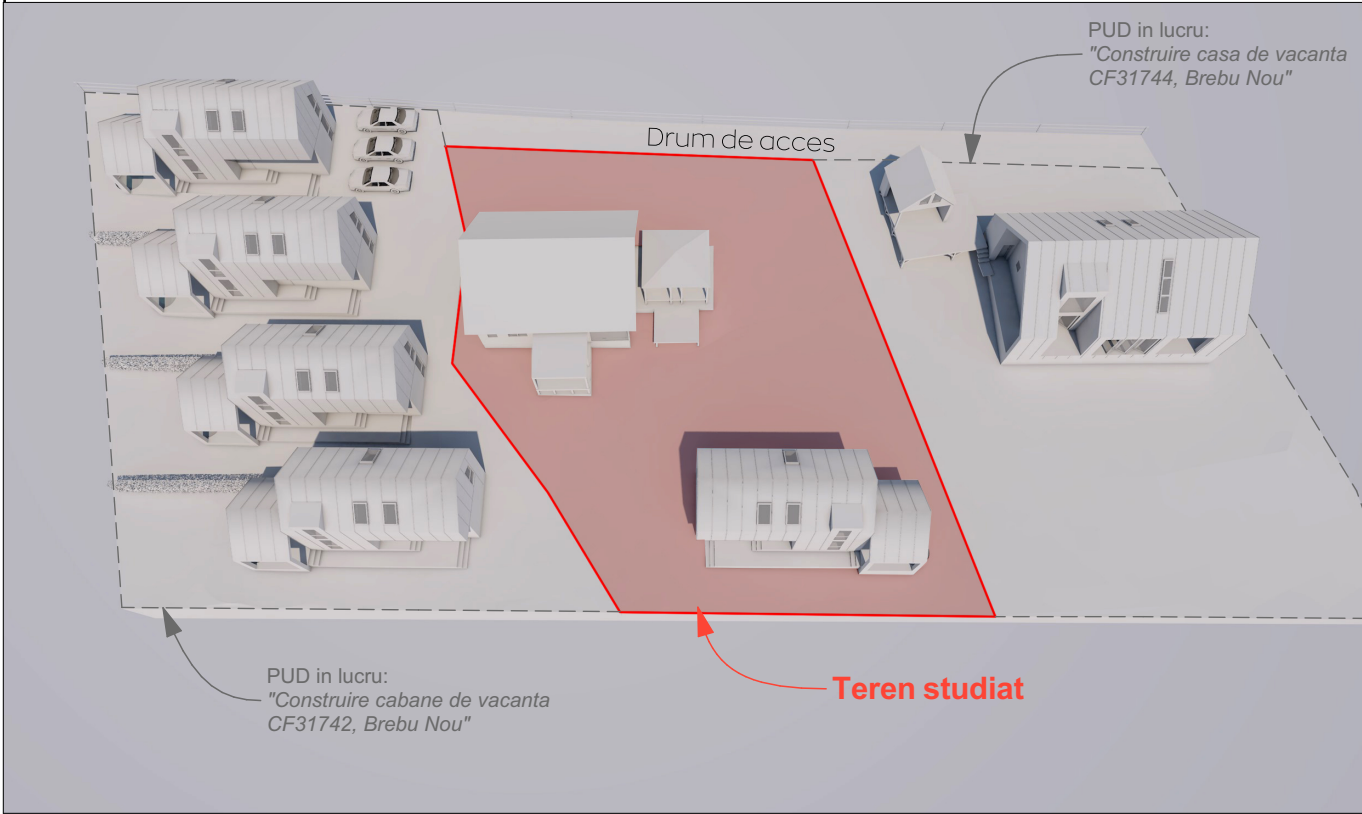


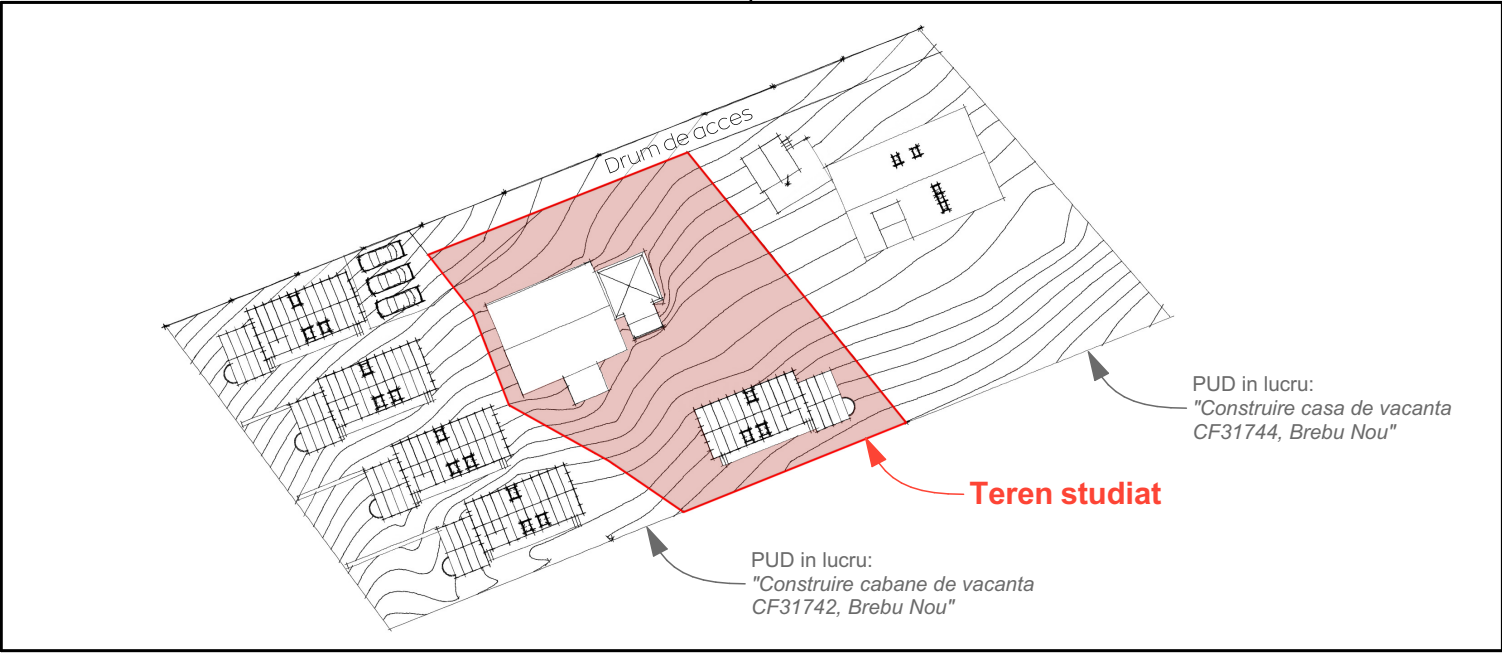

VERIFICATOR/ EXPERT	NUME	SEMNATURA	CERINTA	REFERAT / EXPERTIZA NR. / DATA	
s.c. STUDIO UNU de arhitectura s.r.l. str. Gheorghe Doja, nr 10 , Timisoara, tel. 0722920759, 0723527701				BENEFICIAR: Leahu Daniela si Leahu Cristian	Numar proiect: 23-09
SPECIFICATIE	NUME	SEMNATURA	Scara:	DENUMIRE PROIECT: PUD Construire cabane de vacanta CF 31743, Brebu Nou	Faza: PUD
SEF PROIECT	arh. Suci Alideia		Data: Apr.2023	DENUMIRE PLANSA: RANDARI	Plansa A.02
PROIECTAT	arh. Suci Alideia				
PROIECTAT	arh. Braje Mircea				
DESENAT	arh. Braje Mircea				