
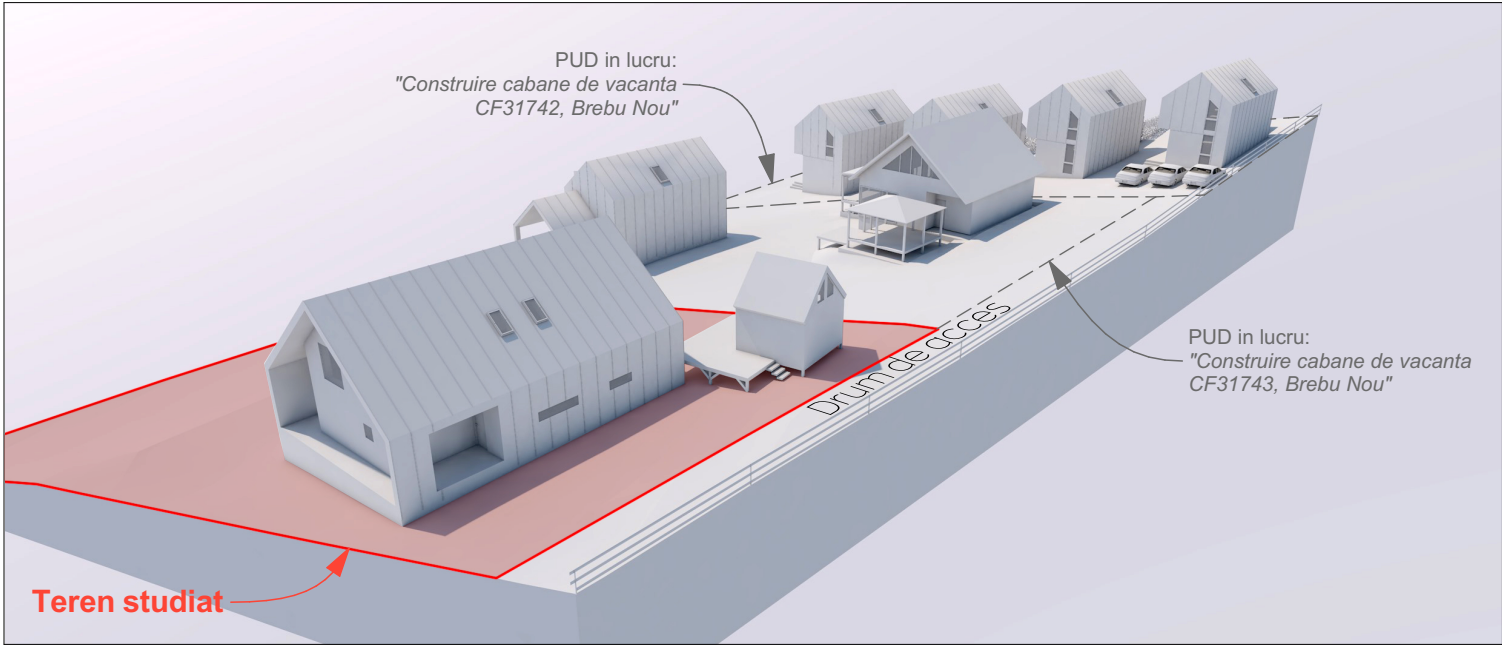
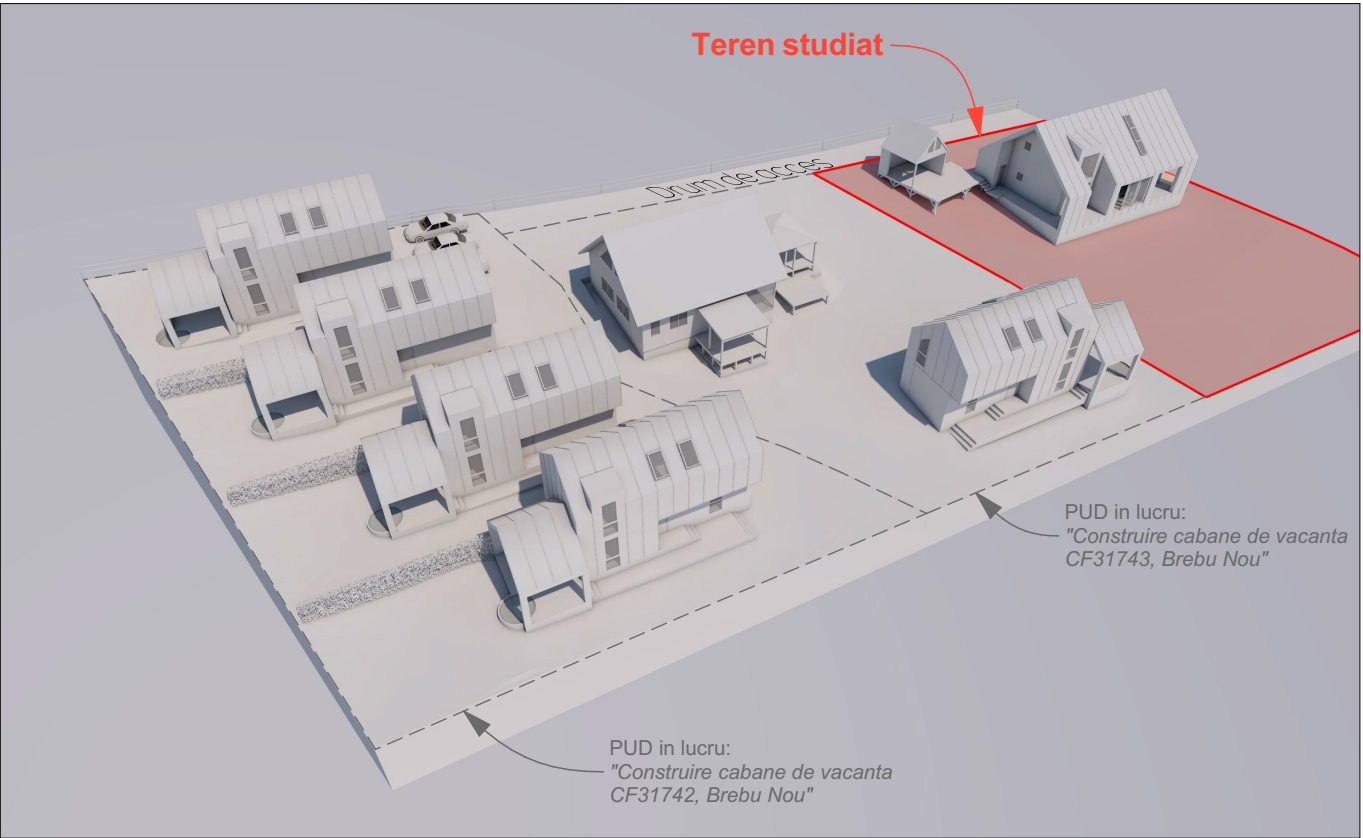
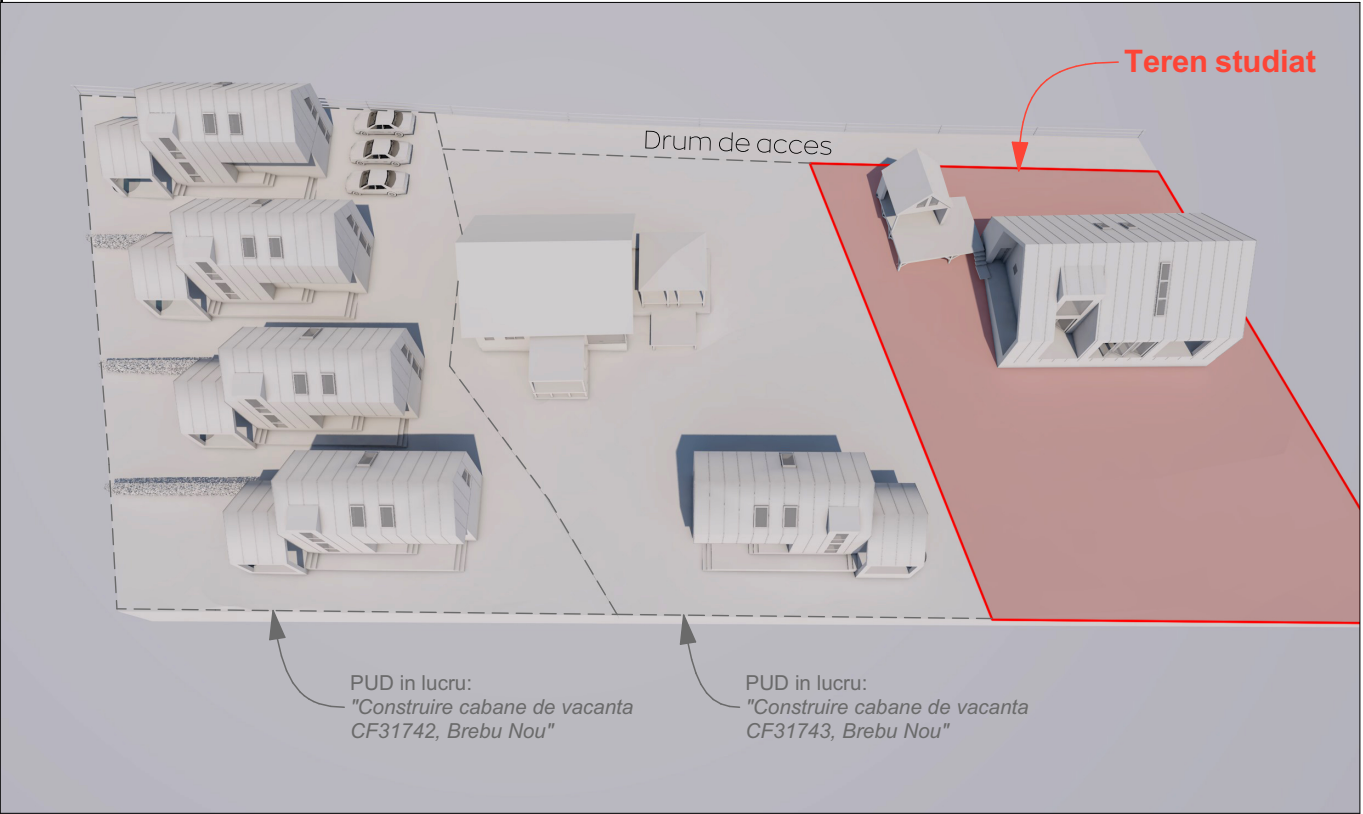


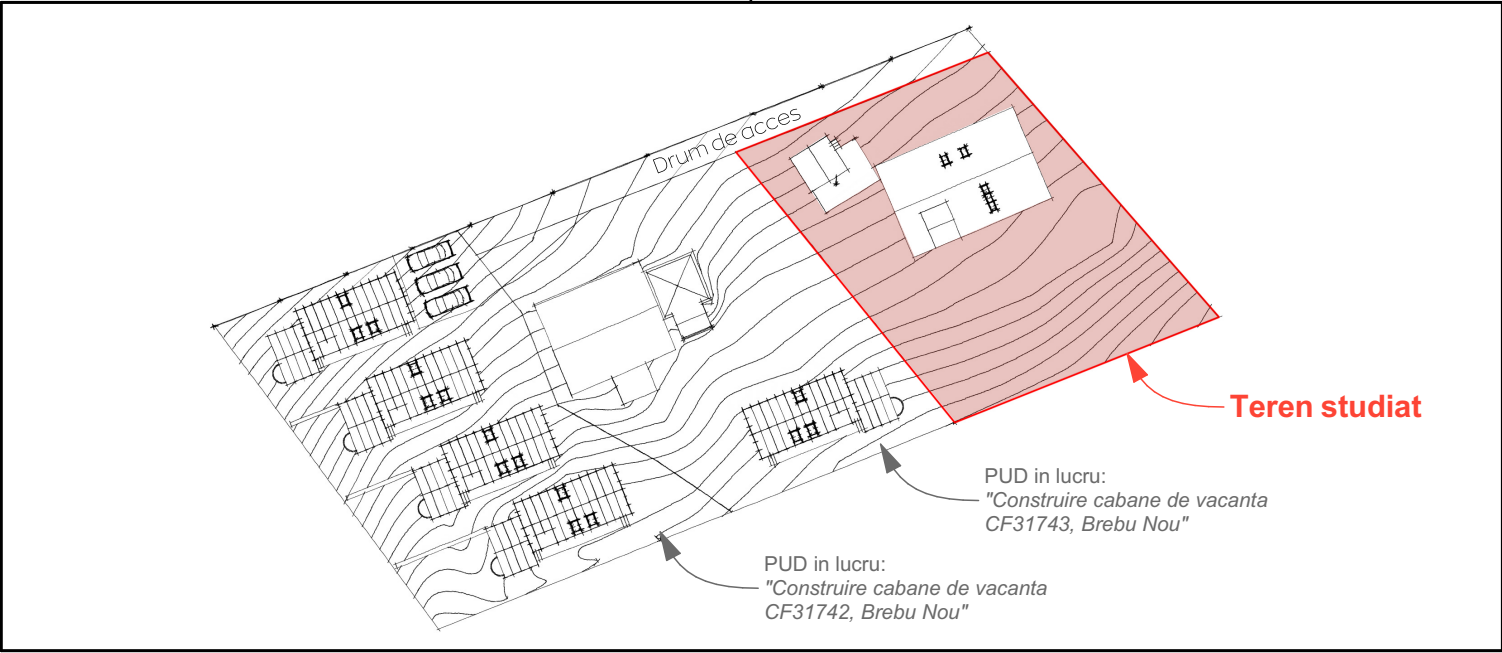

VERIFICATOR/ EXPERT	NUME	SEMNATURA	CERINTA	REFERAT / EXPERTIZA NR. / DATA	
s.c. STUDIO UNU de arhitectura s.r.l. str. Gheorghe Doja, nr 10 , Timisoara, tel. 0722920759, 0723527701			BENEFICIAR: Coroiu Elena si Coroiu Cristinel, Iacob Rodica si Iacob Eugen		Numar proiect: 23-11
SPECIFICATIE	NUME	SEMNATURA	Scara:	DENUMIRE PROIECT: PUD Construire casa de vacanta CF 31744, Brebu Nou	Faza: PUD
SEF PROIECT	arh. Suciu Alideia		Data: Apr.2023	DENUMIRE PLANSA: RANDARI	Plansa A.02
PROIECTAT	arh. Suciu Alideia				
PROIECTAT	arh. Braje Mircea				
DESENAT	arh. Braje Mircea				